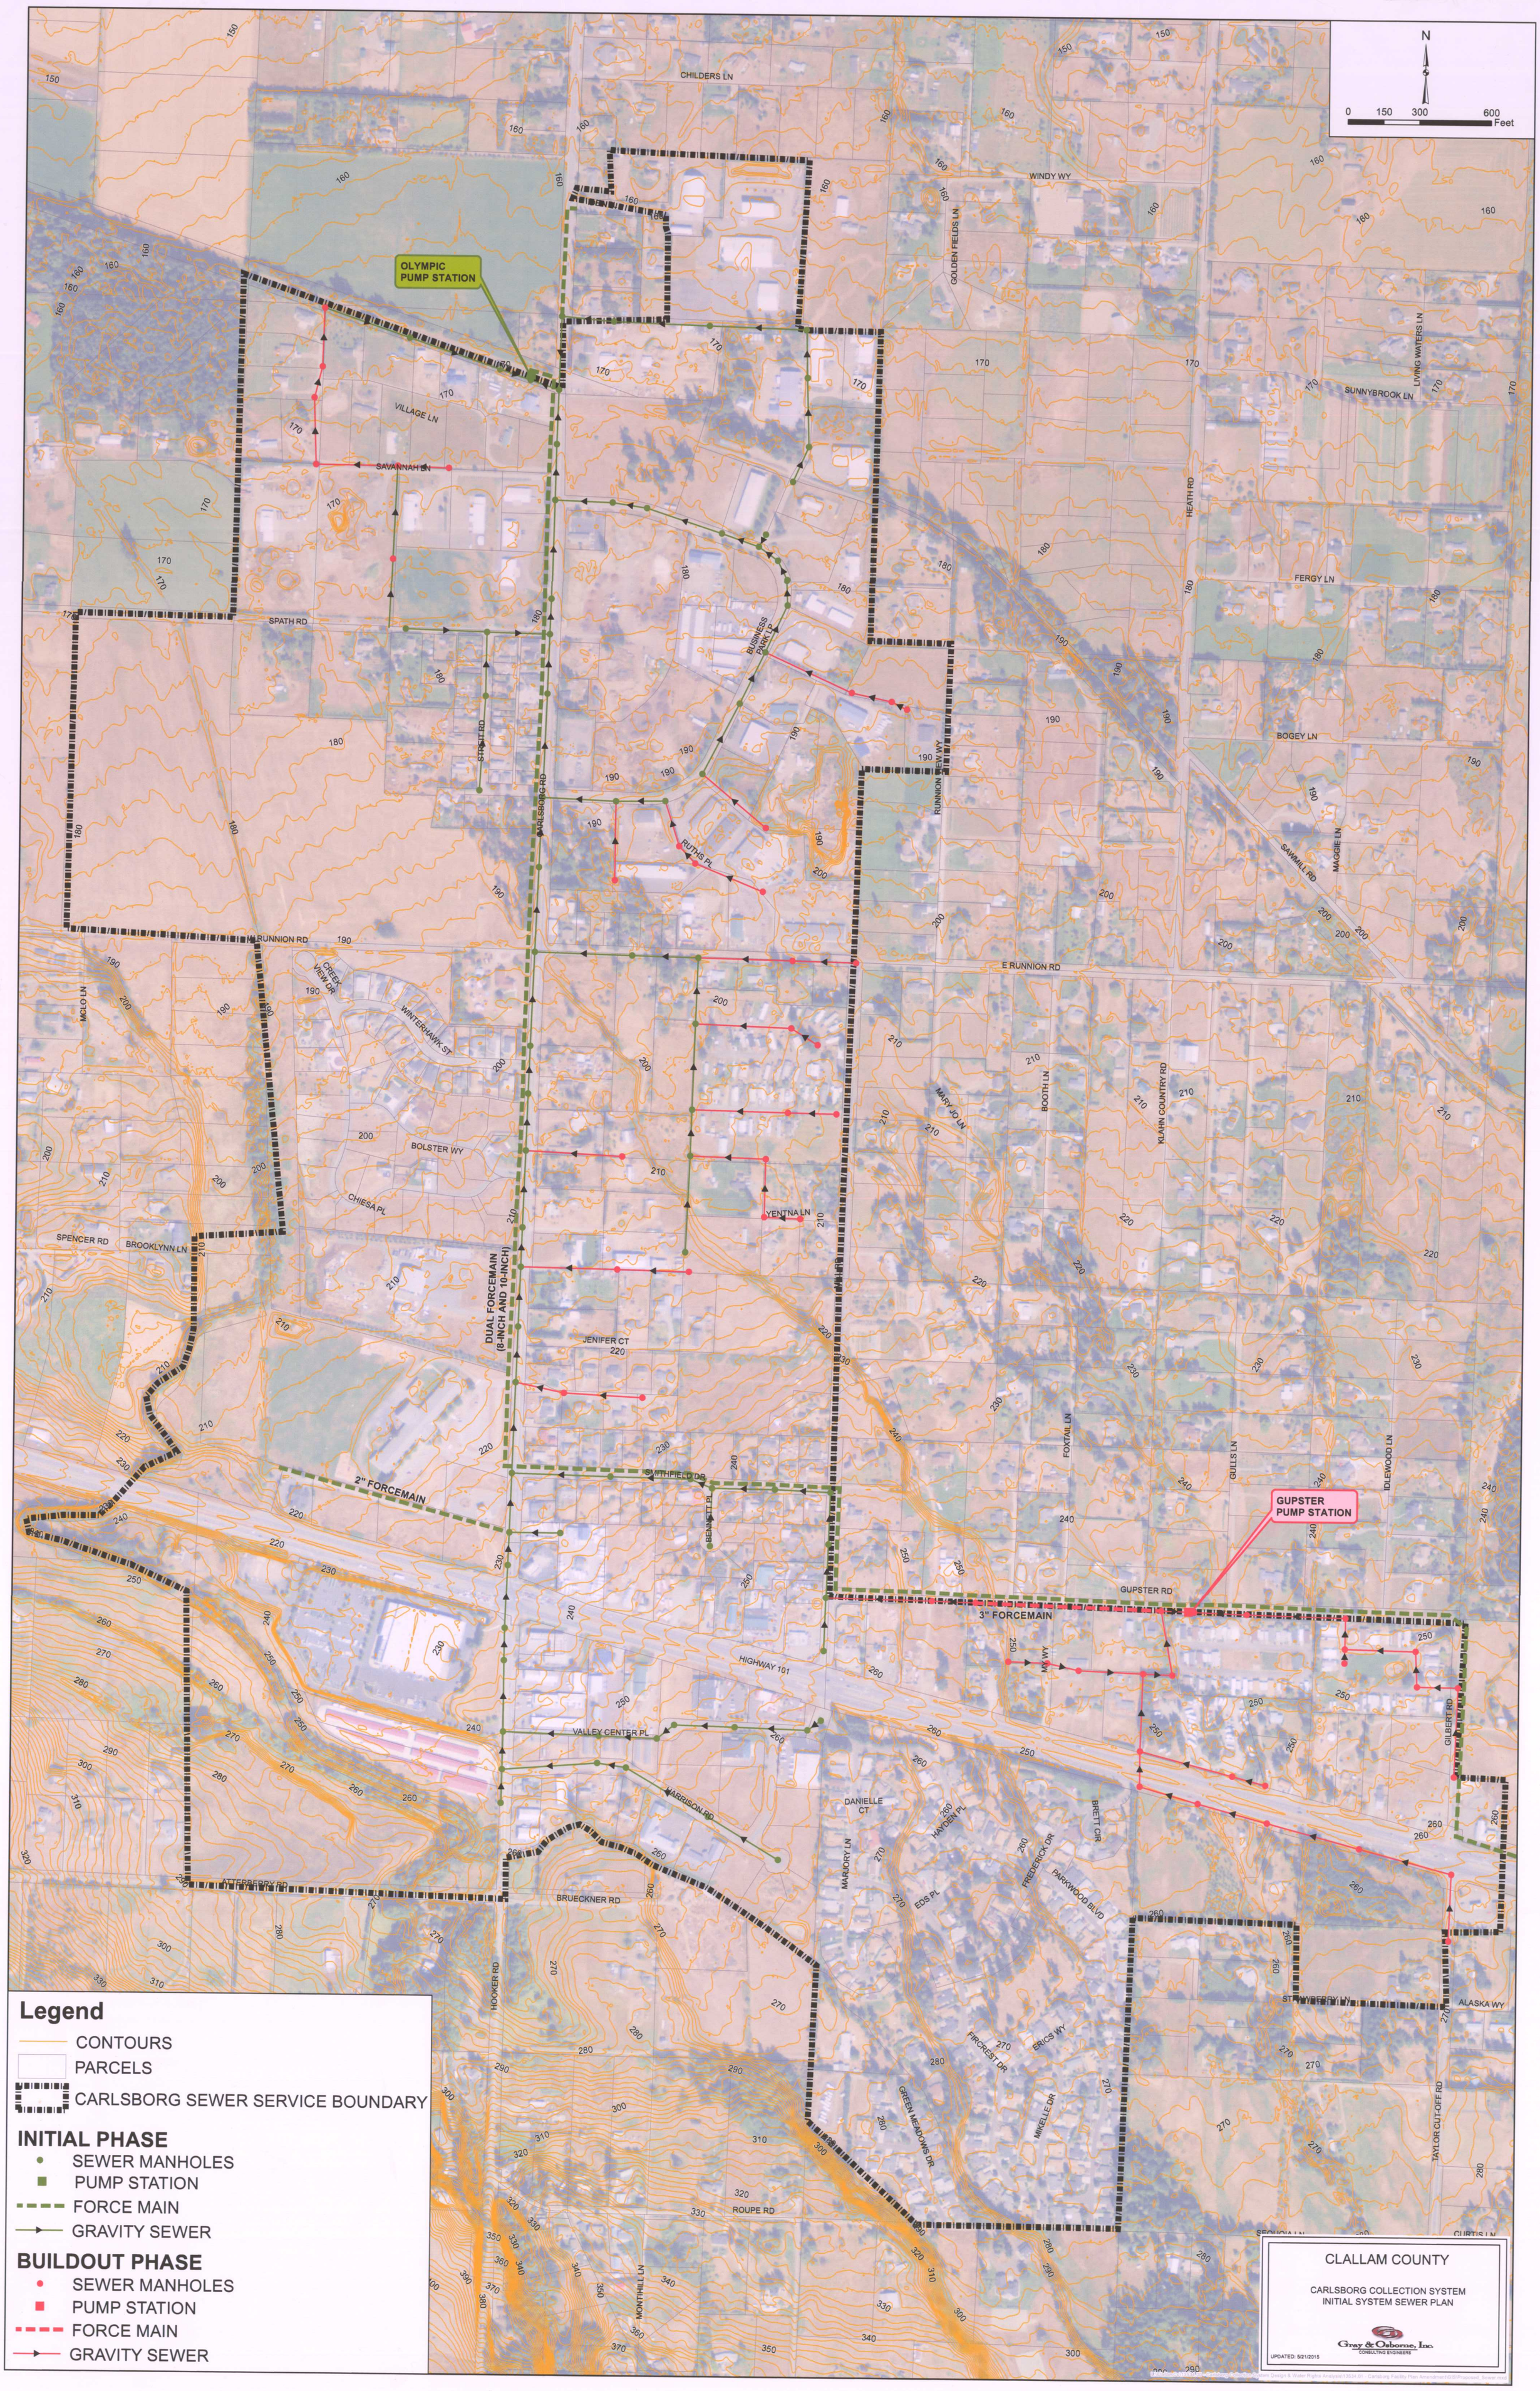
N
0 150 300 600 Feet
OLYMPIC PUMP STATION
GUPSTER PUMP STATION
DUAL FORCEMAIN (8-INCH AND 10-INCH)
2" FORCEMAIN
3" FORCEMAIN
CHILDERS LN
WINDY WY
GOLDEN FIELDS LN
VILLAGE LN
SAVANNAH LN
SPATH RD
BUSINESS PARK LP
STRAIT RD
CARLSBORG RD
RUTH'S PL
RUNNION VIEW WY
HEATH RD
SUNNYBROOK LN
LIVING WATERS LN
FERGY LN
BOGEY LN
SAWMILL RD
MAGGIE LN
W RUNNION RD
E RUNNION RD
CREEK VIEW DR
WINTERHAWK ST
MCLO LN
BOLSTER WY
CHIESA PL
SPENCER RD
BROOKLYNN LN
YENTNA LN
MARY JO LN
BOOTH LN
KLAHN COUNTRY RD
JENIFER CT
SMITHFIELD DR
BENNETT PL
FOXTAIL LN
GULLS LN
IDLEWOOD LN
GUPSTER RD
MX WY
GILBERT RD
HIGHWAY 101
VALLEY CENTER PL
HARRISON RD
DANIELLE CT
HAYDEN PL
BRETT CIR
MARJORY LN
FREDERICK DR
PARKWOOD BLVD
EDS PL
ATTERBERRY RD
BRUECKNER RD
HOOKER RD
STRAWBERRY LN
ALASKA WY
FIRCREST DR
ERICS WY
GREEN MEADOWS DR
MIKELLE DR
TAYLOR CUT-OFF RD
ROUPE RD
MONTHILL LN
SEQUOIA LN
CURTIS LN
Legend
CONTOURS
PARCELS
CARLSBORG SEWER SERVICE BOUNDARY
INITIAL PHASE
SEWER MANHOLES
PUMP STATION
FORCE MAIN
GRAVITY SEWER
BUILDOUT PHASE
SEWER MANHOLES
PUMP STATION
FORCE MAIN
GRAVITY SEWER
CLALLAM COUNTY
CARLSBORG COLLECTION SYSTEM
INITIAL SYSTEM SEWER PLAN
Gray & Osborne, Inc.
CONSULTING ENGINEERS
UPDATED: 5/21/2015